

CASEYVILLE TOWNSHIP 2026 PAVEMENT OVERLAY PROJECT

LOCATED IN PART OF SECTION 9, TOWNSHIP 2 NORTH, RANGE 8 WEST OF THE
THIRD PRINCIPAL MERIDIAN, ST. CLAIR COUNTY, ILLINOIS

TOWNSHIP OFFICIALS

JAMES KRUMMRICH, TOWNSHIP SUPERVISOR

JUSTIN GOUGH, TOWN CLERK



JOHN WALDRON, HIGHWAY COMMISSIONER

TOM GREEN, TRUSTEE

KRISTIN SCOTT, TRUSTEE

RANDY GIBBS, TRUSTEE

ROGER LOWRY, TRUSTEE

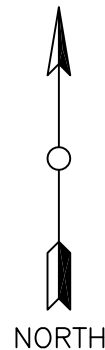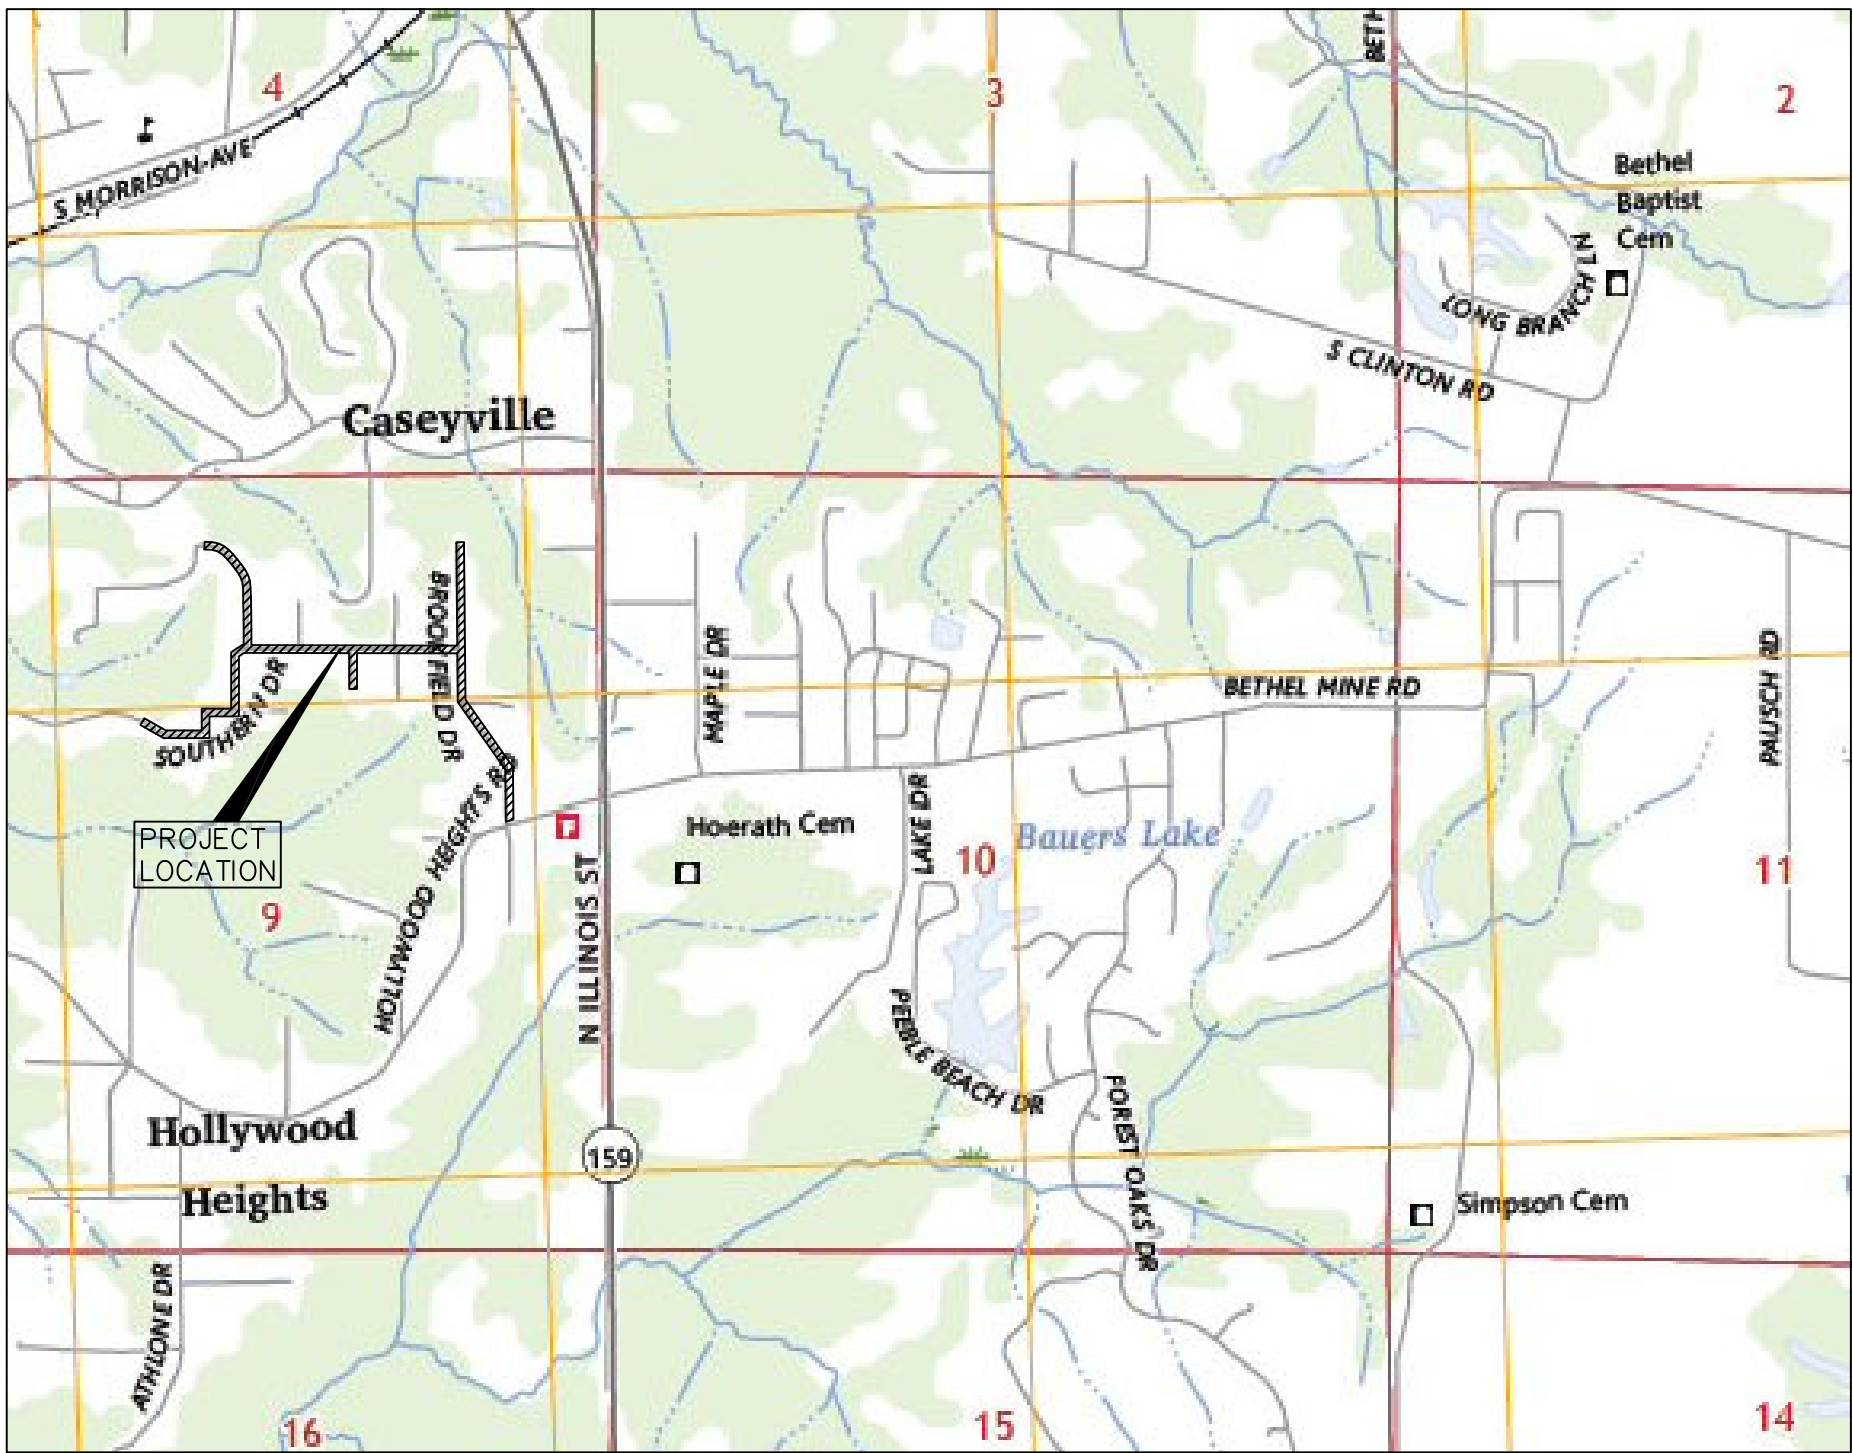

UTILITY COMPANIES

VILLAGE OF CASEYVILLE (WATER)
909 SOUTH MAIN STREET, CASEYVILLE, IL.
(618) 344-1233

CASEYVILLE TOWNSHIP (SAN. SEWER)
10001 BUNKUM ROAD, FAIRVIEW HEIGHTS, IL
(618) 398-6248

AT&T (TELEPHONE)
203 GOETHE COLLINSVILLE, ILLINOIS
(618) 346-6491


AMEREN (GAS & ELECTRIC)
1050 WEST BOULEVARD, BELLEVILLE, IL.
(800) 755-5000

J.U.L.I.E. (800) 892-0123

LOCATION MAP

SHEET INDEX	
Sheet Number	Sheet Title
1 OF 3	Cover Sheet
2 OF 3 THRU 3 OF 3	Plan Sheets



Underground facilities, structures and utilities have been plotted from available surveys and records. Therefore these locations must be considered approximate only. There may be others the existence of which at present is not known. It will be the responsibility of the contractor to contact J.U.L.I.E. at (1-800-892-0123), prior to construction, to verify the locations of any underground utilities which may exist.

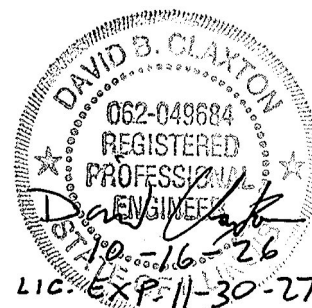

COVER SHEET	
CASEYVILLE TOWNSHIP 2026 PAVEMENT OVERLAY PROJECT	PROJECT NO. 3559
	SCALE:
SHERBUT-CARSON-CLAXTON LLC #4 MEADOW HEIGHTS PROFESSIONAL PARK COLLINSVILLE, ILLINOIS 62234 PH. (618) 345-5454 © 2026 Sherbut-Carson-Claxton LLC	DATE: Oct. 16, 2026
	DRAWN BY: KMC
	CHECKED BY:
	DATE CHECKED:
	REVISIONS:
	SHEET 1 OF 3

CASEYVILLE TOWNSHIP
2026 PAVEMENT OVERLAY PROJECT

LOCATED IN PART OF SECTION 9, TOWNSHIP 2 NORTH, RANGE 8 WEST OF THE THIRD
PRINCIPAL MERIDIAN, ST. CLAIR COUNTY, ILLINOIS

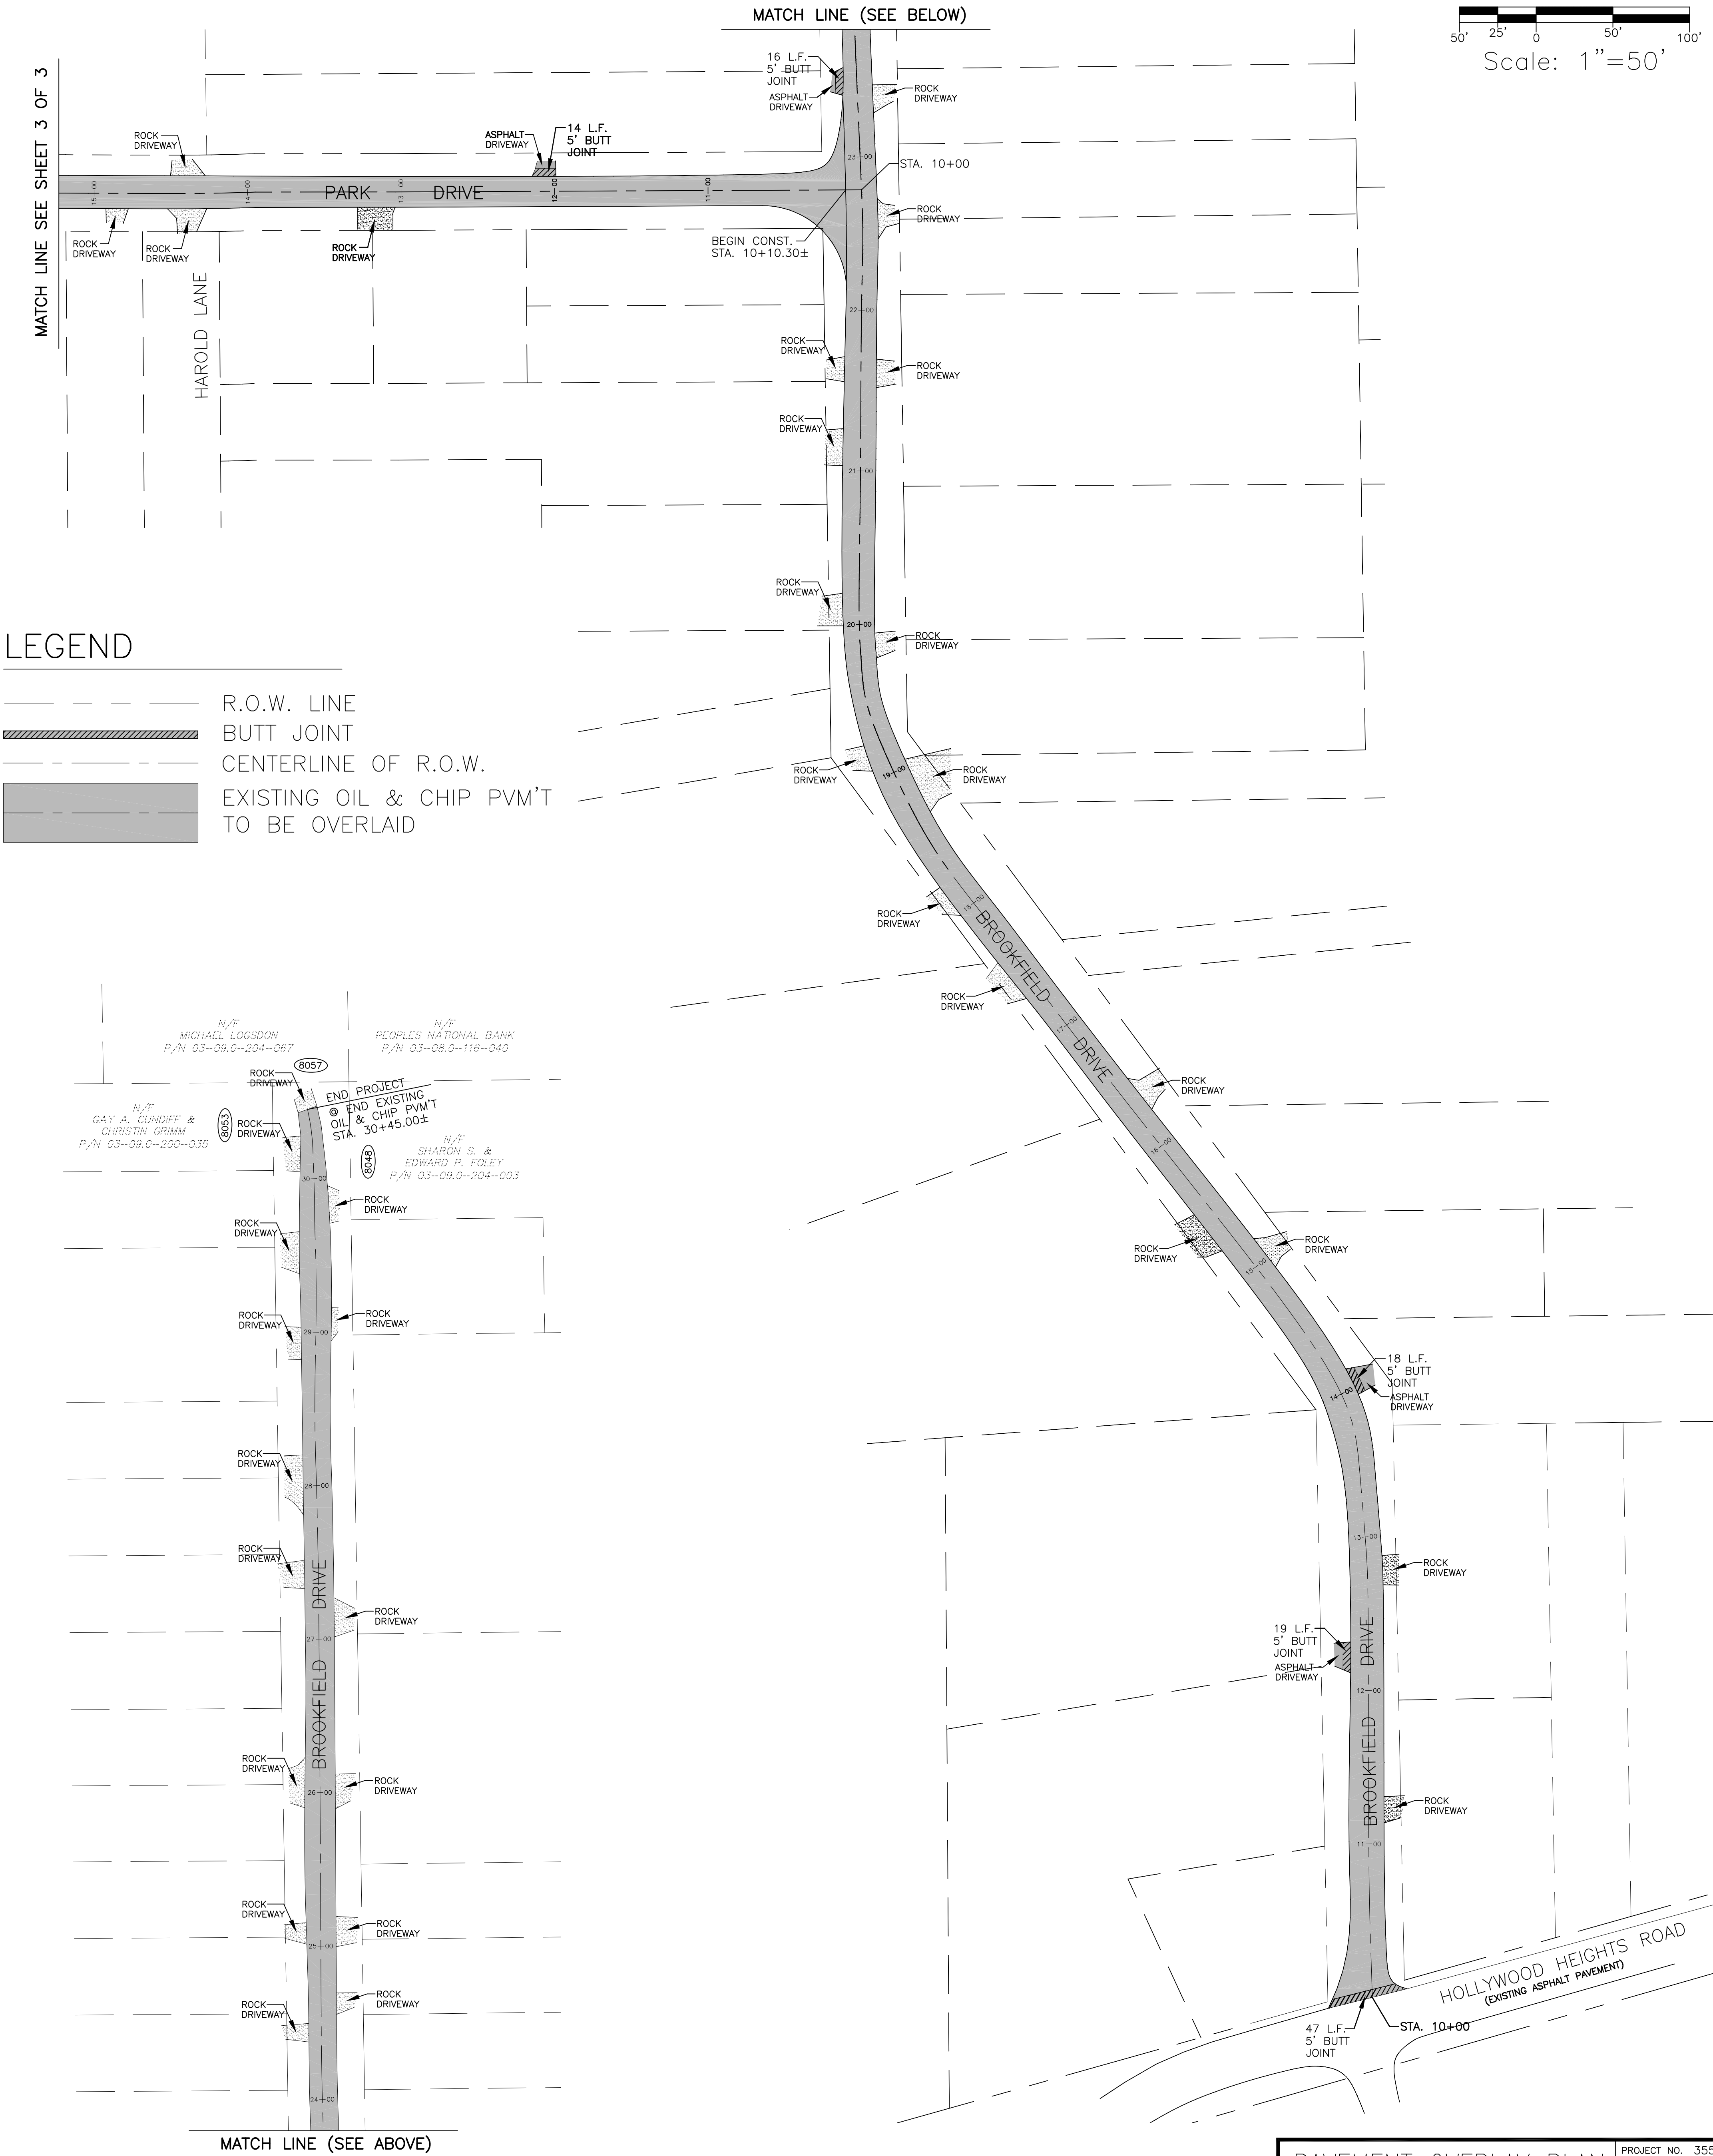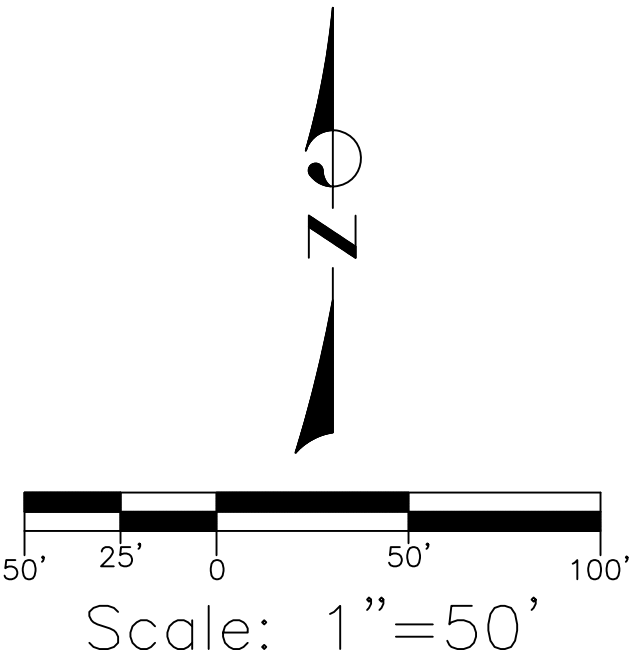

LEGEND

- R.O.W. LINE
- BUTT JOINT
- CENTERLINE OF R.O.W.
- EXISTING OIL & CHIP PVM'T TO BE OVERLAID

UNDERGROUND FACILITIES, STRUCTURES, AND UTILITIES HAVE BEEN PLOTTED FROM AVAILABLE SURVEYS AND RECORDS. THEREFORE, THEIR LOCATIONS MUST BE CONSIDERED APPROXIMATE ONLY. THERE MAY BE OTHERS THE EXISTENCE OF WHICH AT PRESENT IS NOT KNOWN. TO VERIFY THE LOCATIONS OF ANY UNDERGROUND UTILITIES WHICH MAY EXIST, CONTACT J.U.L.L.E. (1-800-892-0123).

PAVEMENT OVERLAY PLAN	PROJECT NO. 3559
	SCALE: 1"=50'
	DATE: Oct. 16, 2026
	DRAWN BY: K.M.C.
	CHECKED BY:
	DATE CHECKED:
	REVISIONS:
CASEYVILLE TOWNSHIP 2026 PAVEMENT OVERLAY PROJECT	
SHERBUT-CARSON-CLAXTON, LLC	
#4 MEADOW HEIGHTS PROFESSIONAL PARK COLLINSVILLE, ILLINOIS 62234	
PH. (618) 345-5454	
© 2026 Sherbut-Carson-Claxton, LLC	
SHEET 2 OF 3	



LEGEND

- R.O.W. LINE
- ▨ BUTT JOINT
- - - CENTERLINE OF R.O.W.
- █ EXISTING OIL & CHIP PVM'T TO BE OVERLAID

CASEYVILLE TOWNSHIP
2026 PAVEMENT OVERLAY PROJECT

LOCATED IN PART OF SECTION 9, TOWNSHIP 2 NORTH, RANGE 8 WEST OF THE THIRD
PRINCIPAL MERIDIAN, ST. CLAIR COUNTY, ILLINOIS

UNDERGROUND FACILITIES, STRUCTURES, AND UTILITIES HAVE BEEN
PLOTTED FROM AVAILABLE SURVEYS AND RECORDS. THEREFORE,
THEIR LOCATIONS MUST BE CONSIDERED APPROXIMATE ONLY.
THERE MAY BE OTHERS THE EXISTENCE OF WHICH AT PRESENT IS
NOT KNOWN. TO VERIFY THE LOCATIONS OF ANY UNDERGROUND
UTILITIES WHICH MAY EXIST, CONTACT J.U.L.I.E.
(1-800-892-0123).

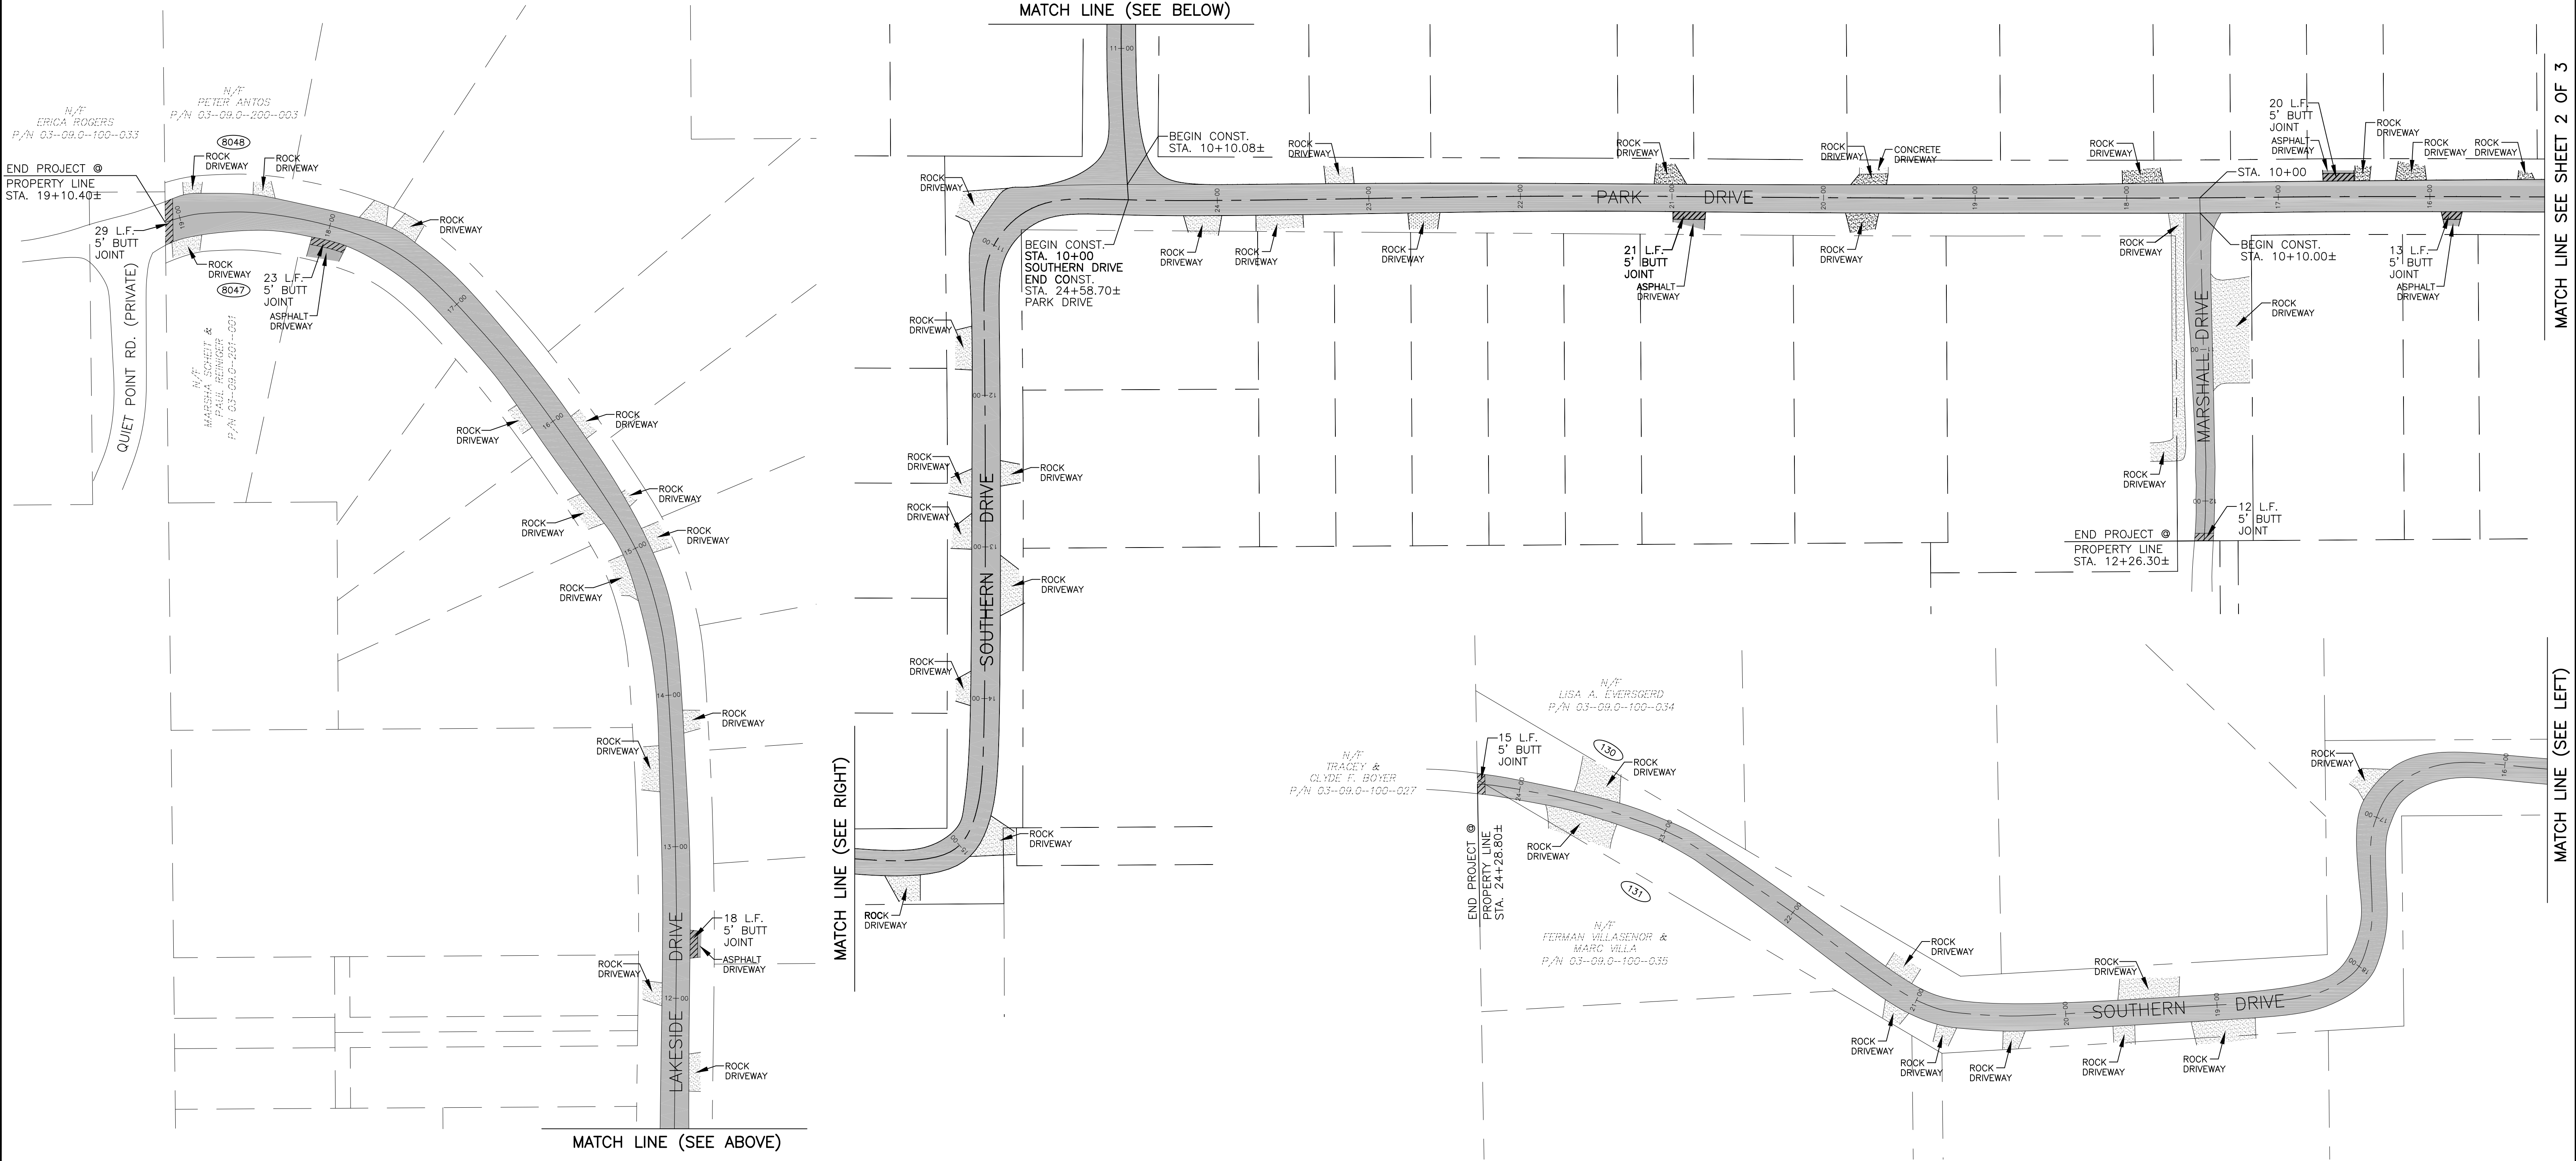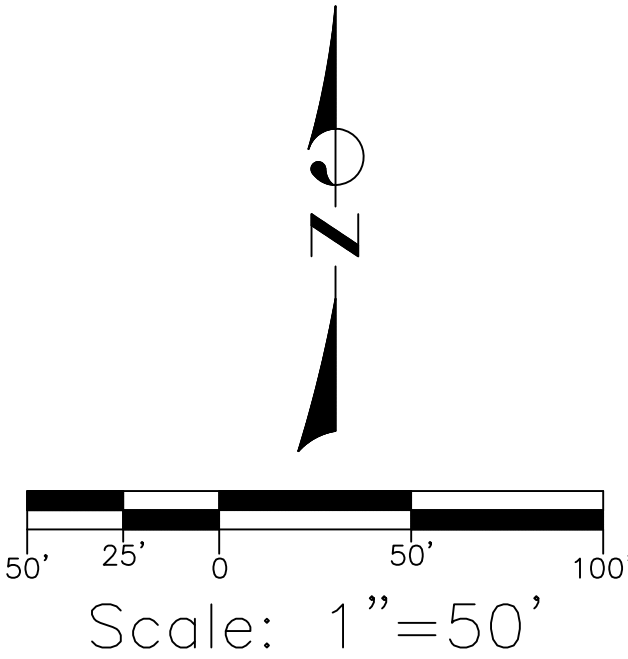

PAVEMENT OVERLAY PLAN	PROJECT NO. 3559
	SCALE: 1"=50'
	DATE: Oct. 16, 2026
	DRAWN BY: K.M.C.
	CHECKED BY:
	DATE CHECKED:
	REVISIONS:
SHERBUT-CARSON-CLAXTON, LLC #4 MEADOW HEIGHTS PROFESSIONAL PARK COLLINSVILLE, ILLINOIS 62234 PH. (618) 345-5454	
© 2026 Sherbut-Carson-Claxton, LLC	SHEET 3 OF 3